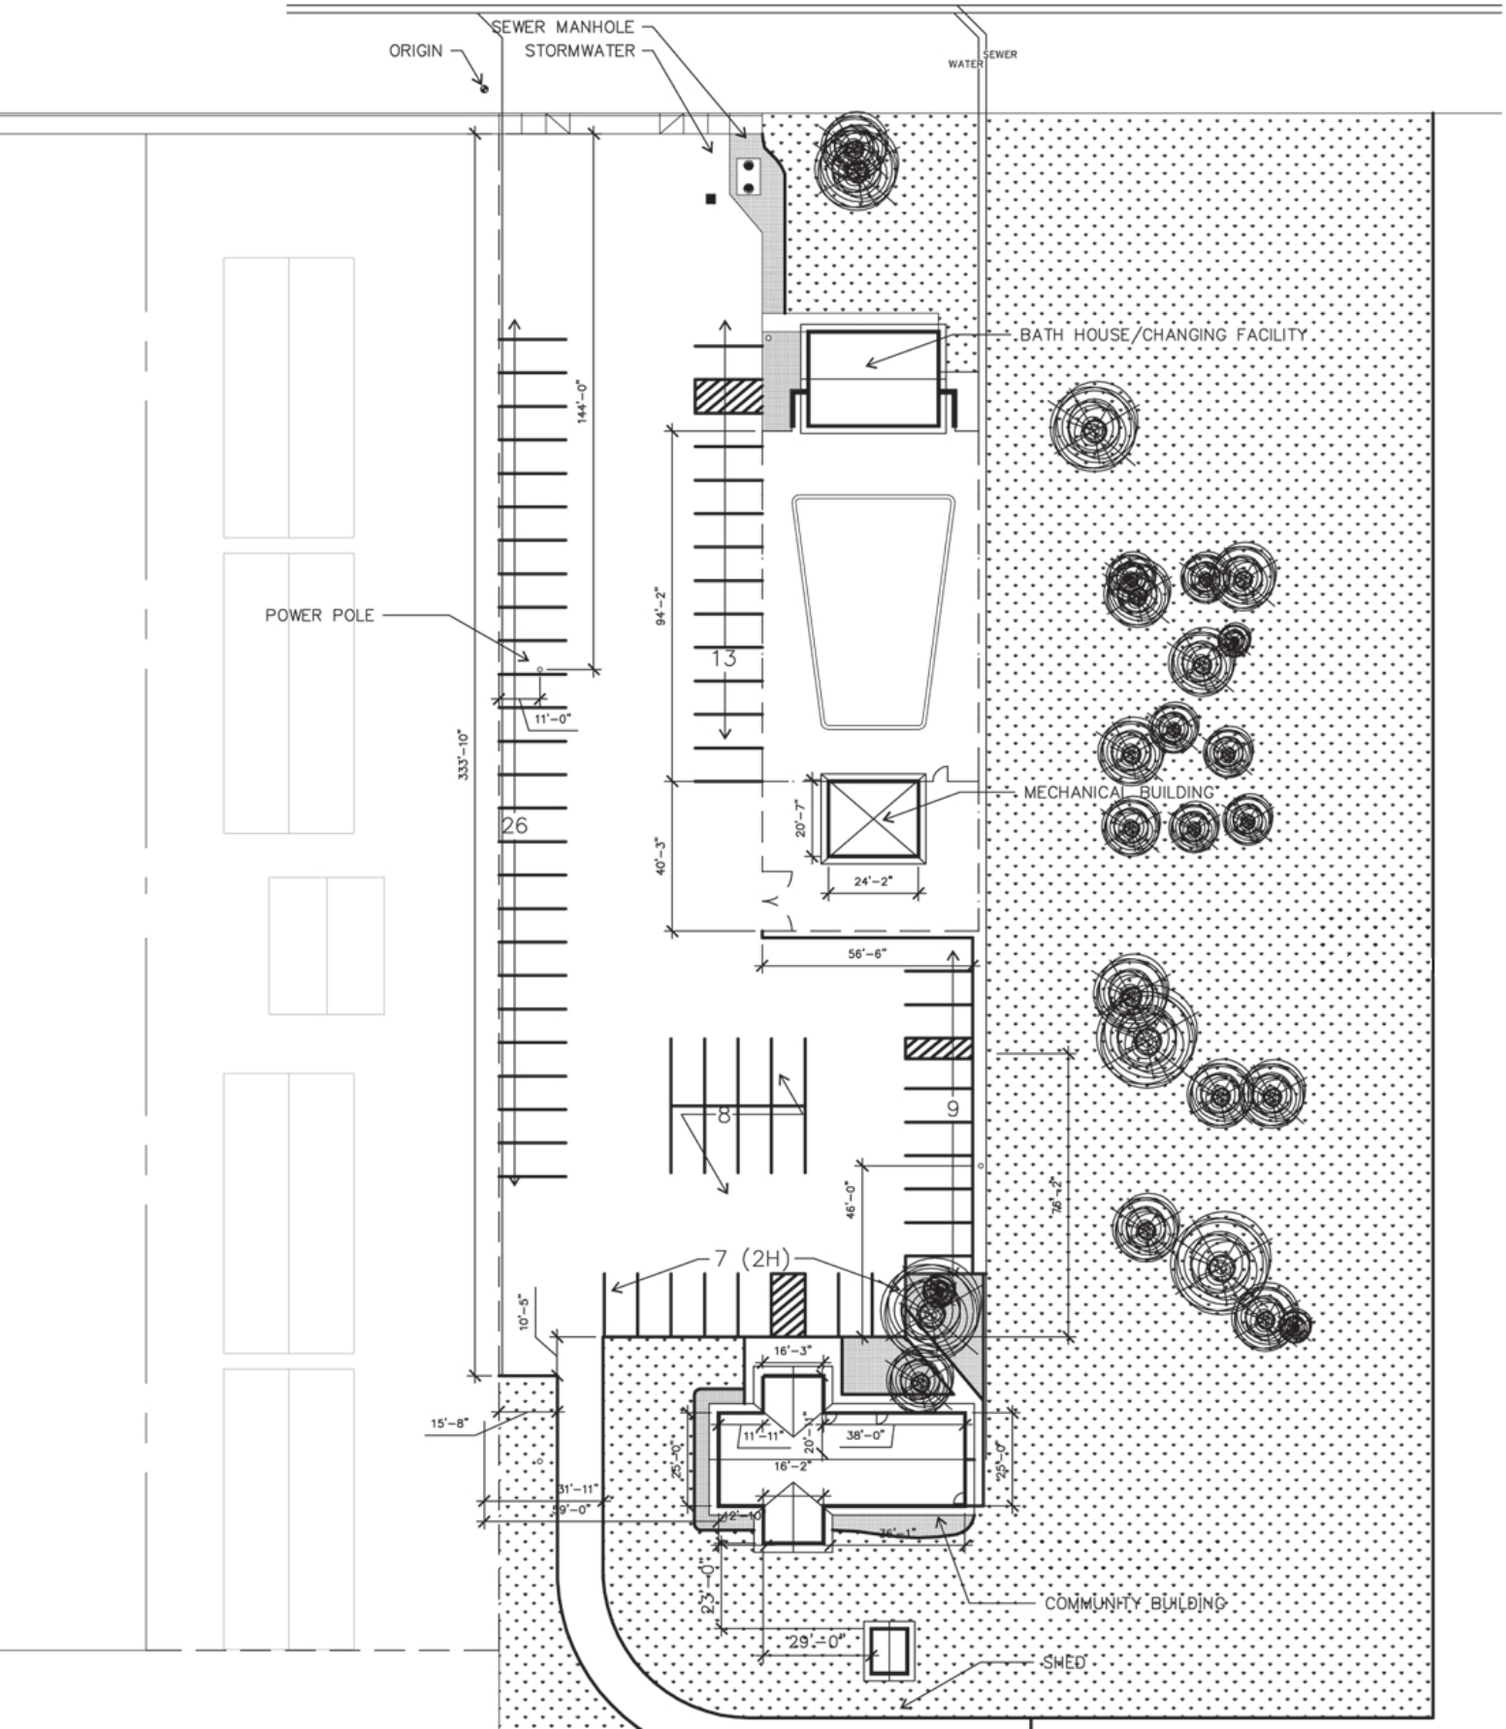

Existing Site Plan

NORTH

10 50

0 20 100 ft